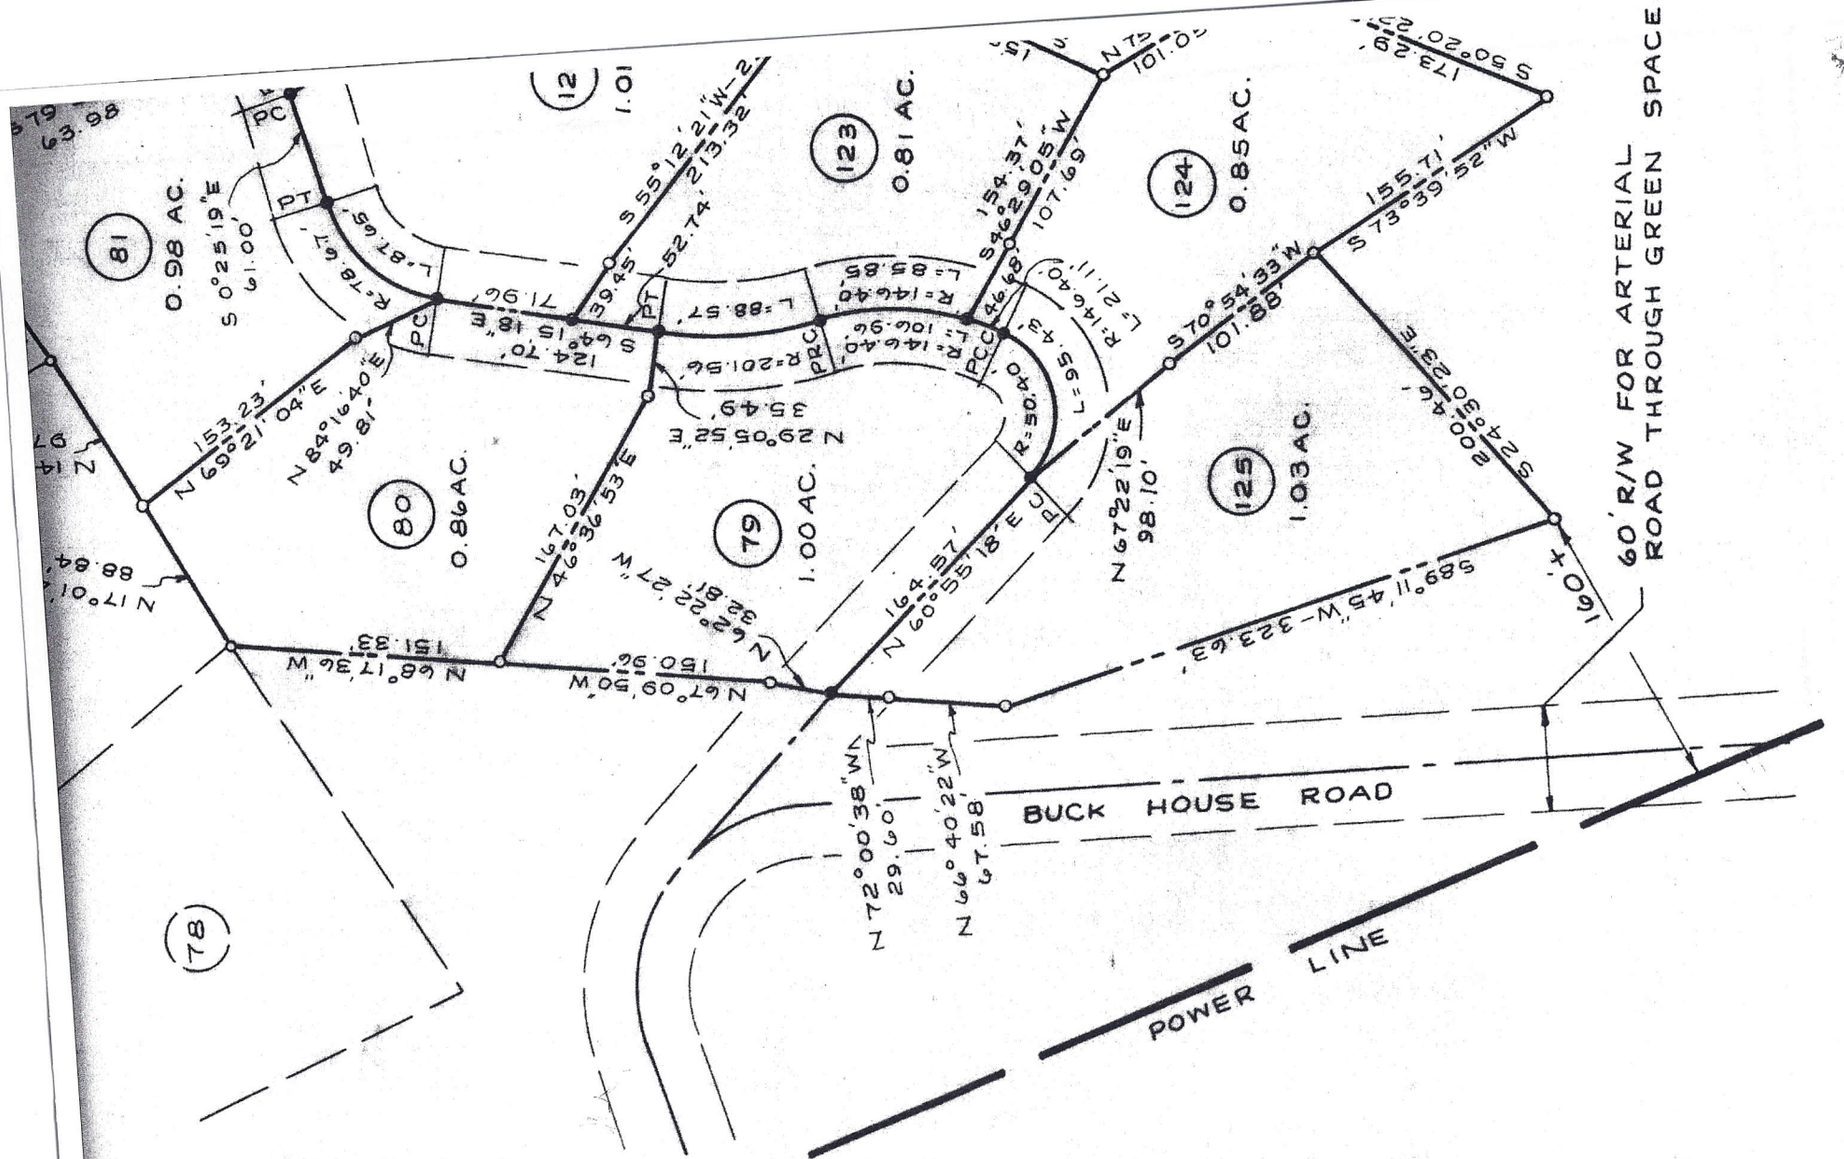

GENERAL NOTES

ANCHOR BUILDING
CONTRACTORS, INC.
125 Flame Azalea Lane
Mars Hill, NC 28754
(828) 689-3604